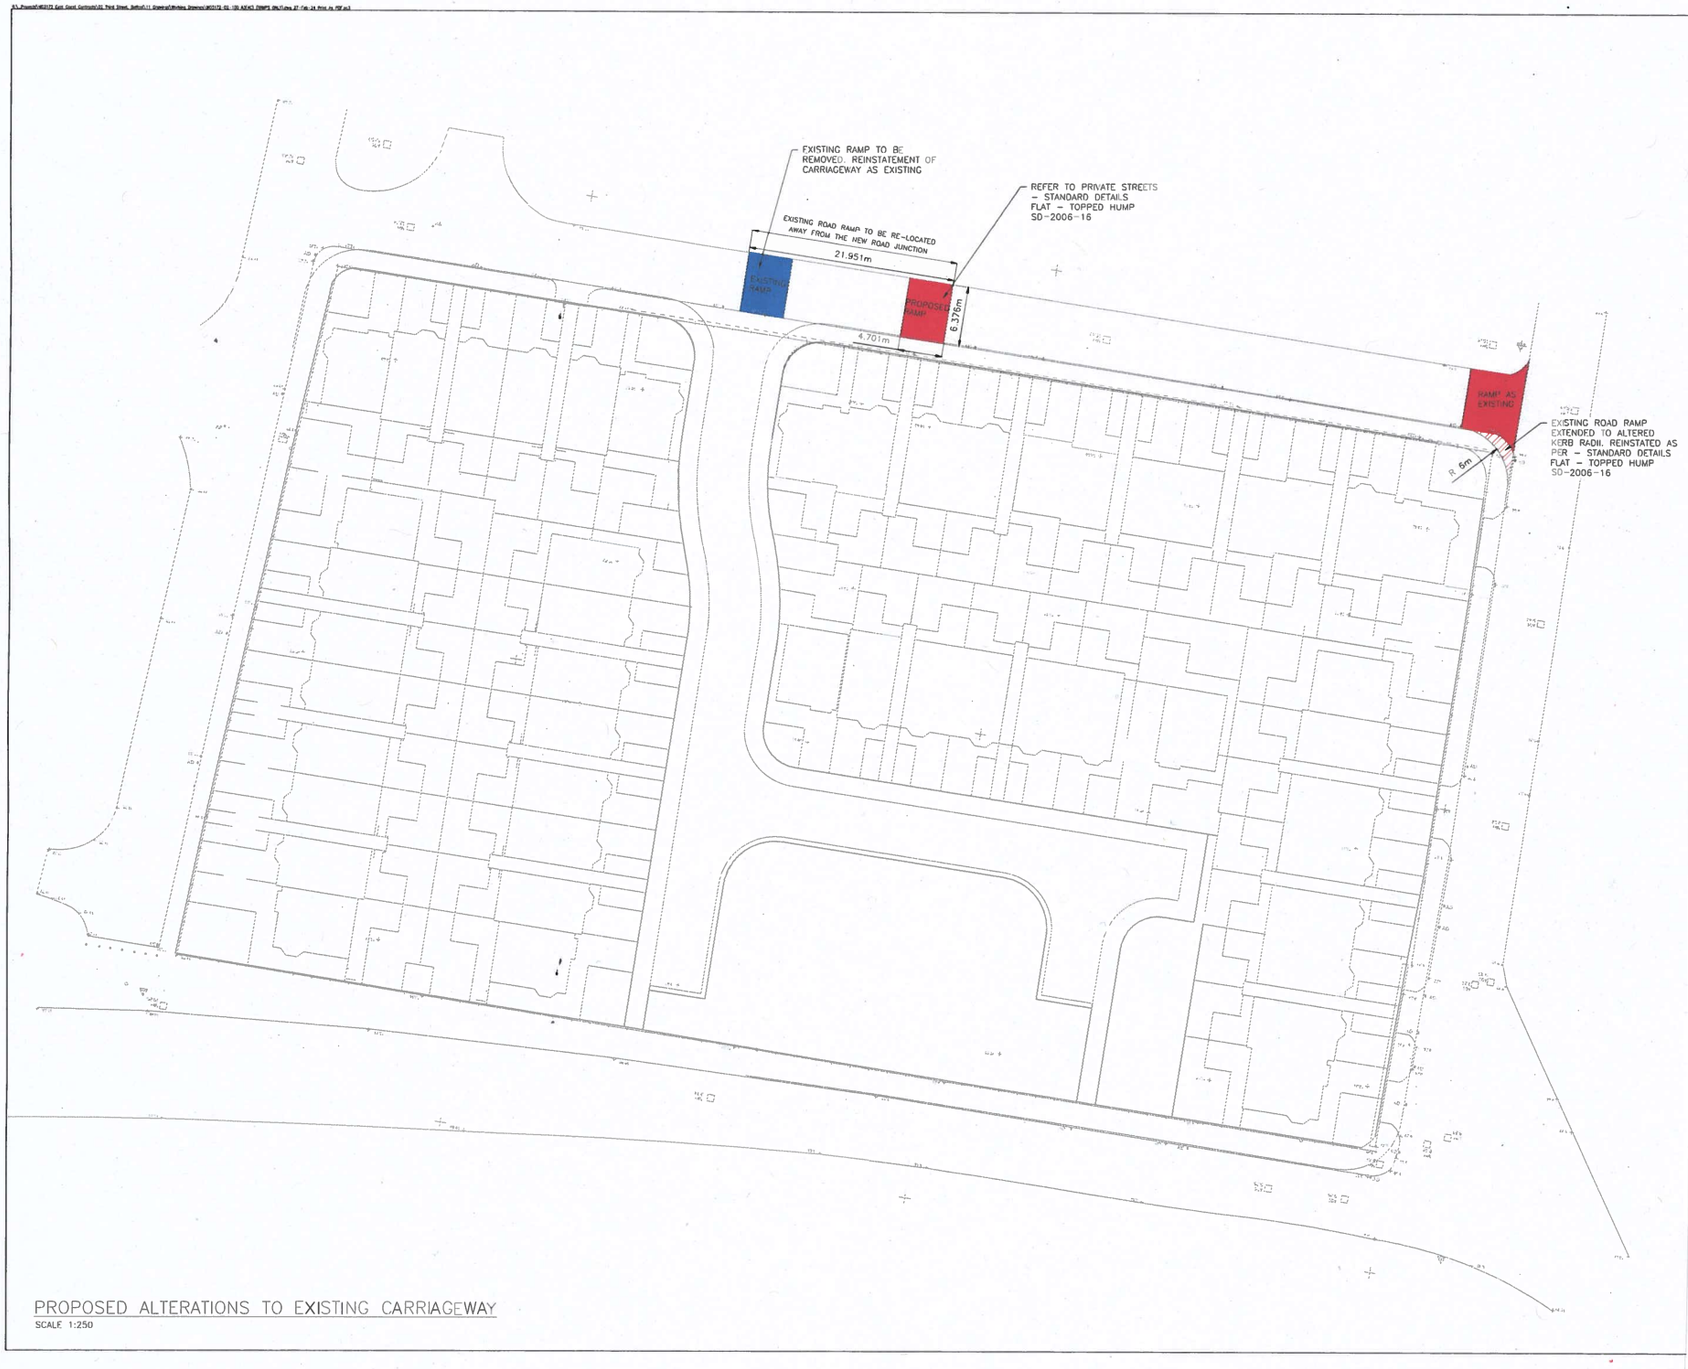

PROPOSED ALTERATIONS TO EXISTING CARRIAGEWAY

SCALE 1:250

NOTES

GENERAL

1. THIS DRAWING SHALL NOT BE USED FOR CONSTRUCTION PURPOSES.
2. THIS DRAWING SHALL BE REVIEWED IN CONJUNCTION WITH ALL RELEVANT ARCHITECTURAL DRAWINGS.
3. THIS DRAWING IS NOT TO BE SCALED FROM.
4. THE CONTRACTOR IS TO LIAISE WITH ALL STATUTORY UNDERTAKERS IN REGARD TO LOCATING ALL EXISTING SERVICES WITHIN AND ADJACENT TO THE SITE OF THE WORKS.
5. ALL DIMENSIONS IN METERS UNLESS OTHERWISE NOTED.
6. ALL LEVELS IN METERS ABOVE ORDANCE DATUM.

LEGEND

REVISION TO FLAT TOP HUMP

REINSTATE CARRIAGEWAY

EXTEND EXISTING RAMP

ISSUE	DRN	APP	DATE	NOTES / DESCRIPTION
01	GC	VB	26/02/2024	ARTICLE 3 -4C APPLICATION

STATUS: FOR INFORMATION