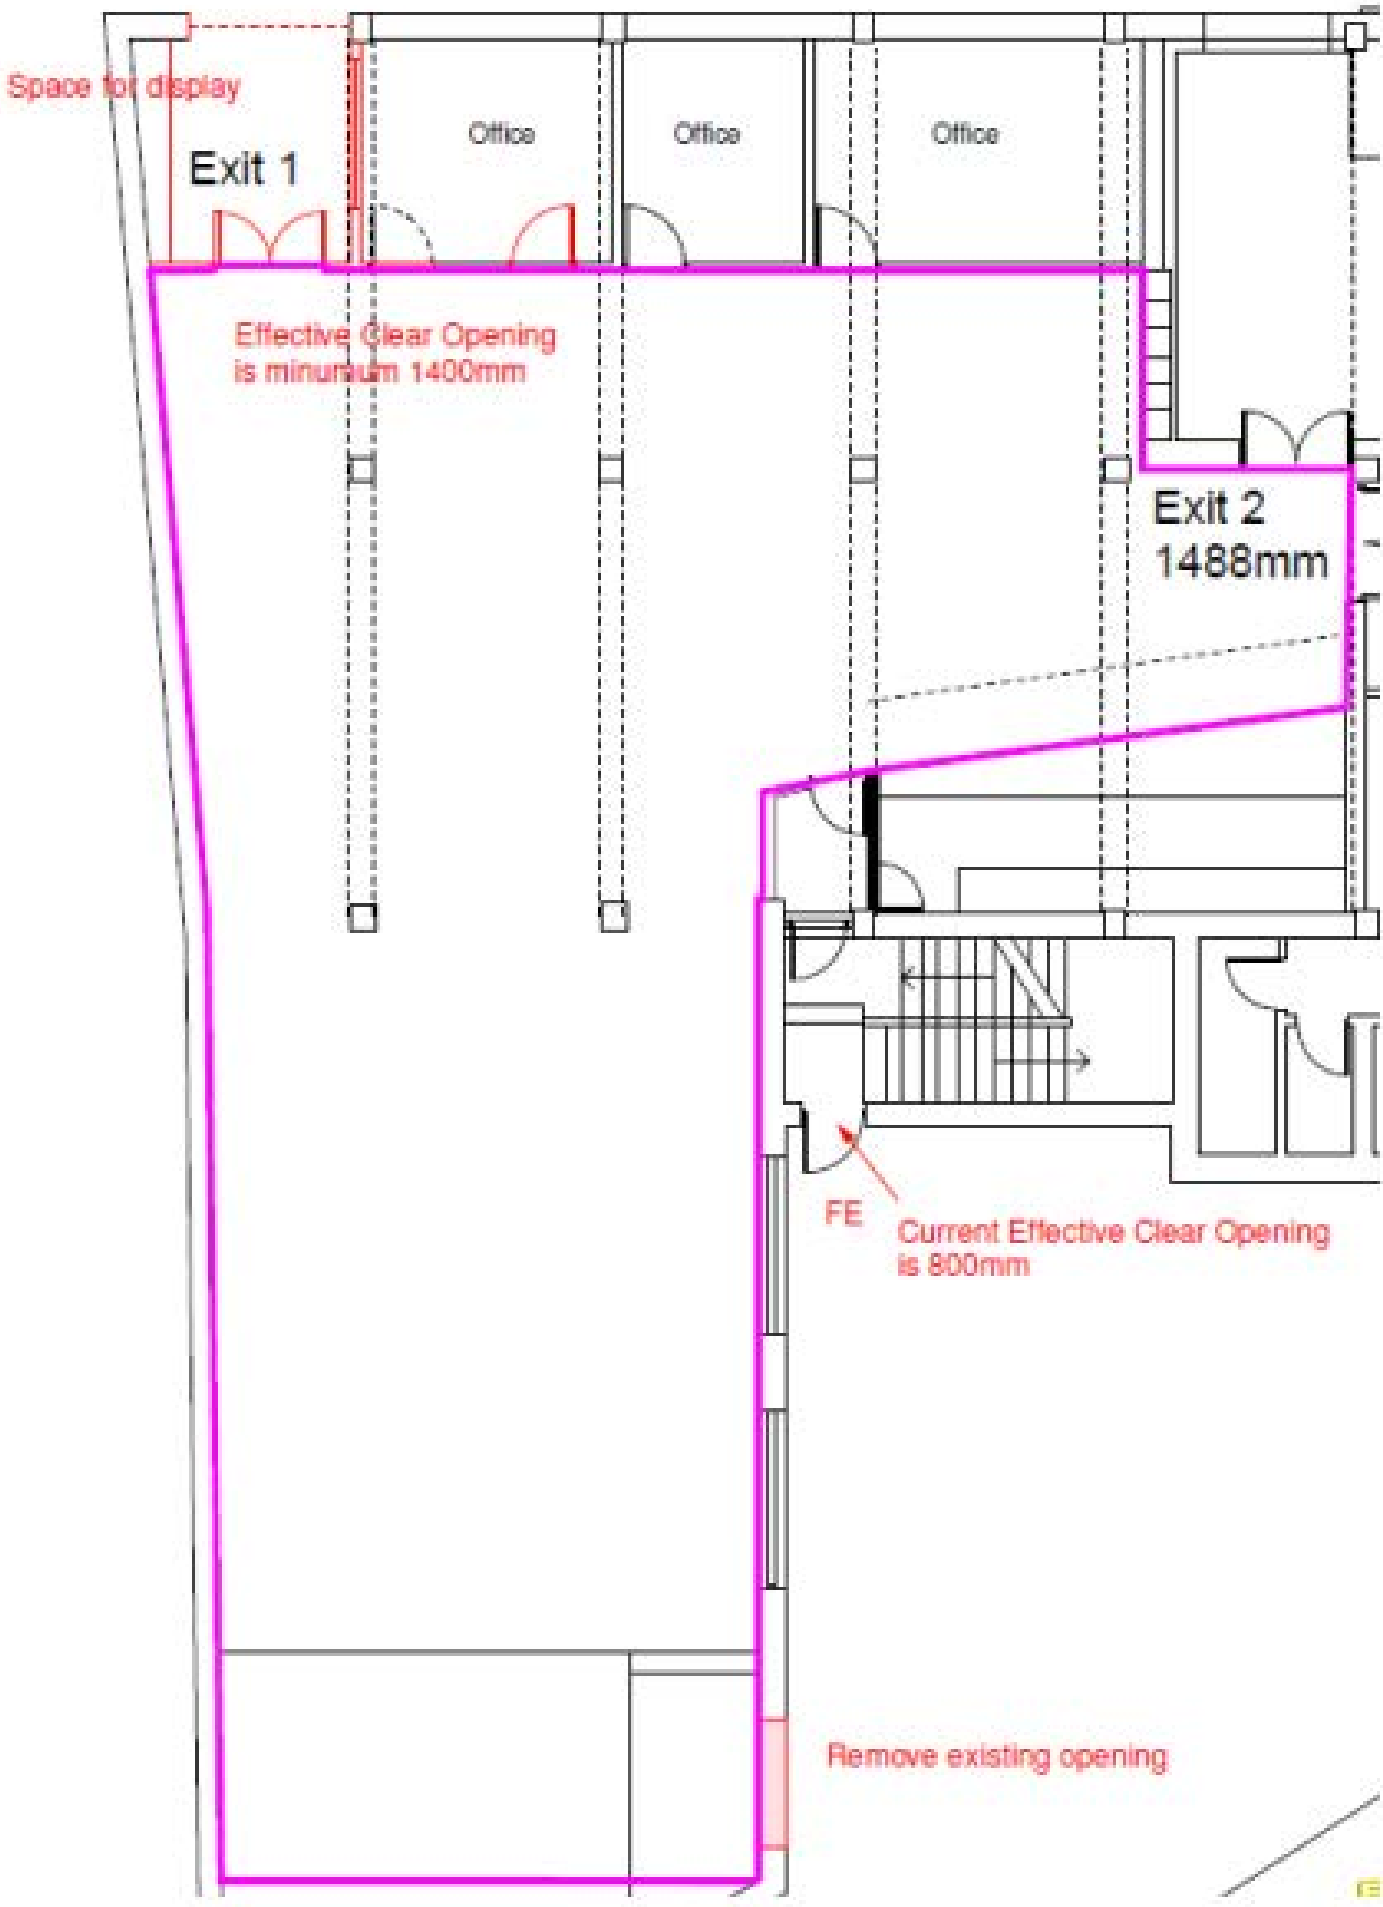
Space for display
Exit 1
Office
Office
Office
Effective Clear Opening
is minumum 1400mm
Exit 2
1488mm
FE
Current Effective Clear Opening
is 800mm
Remove existing opening