Belfast City Council

Building Control Service

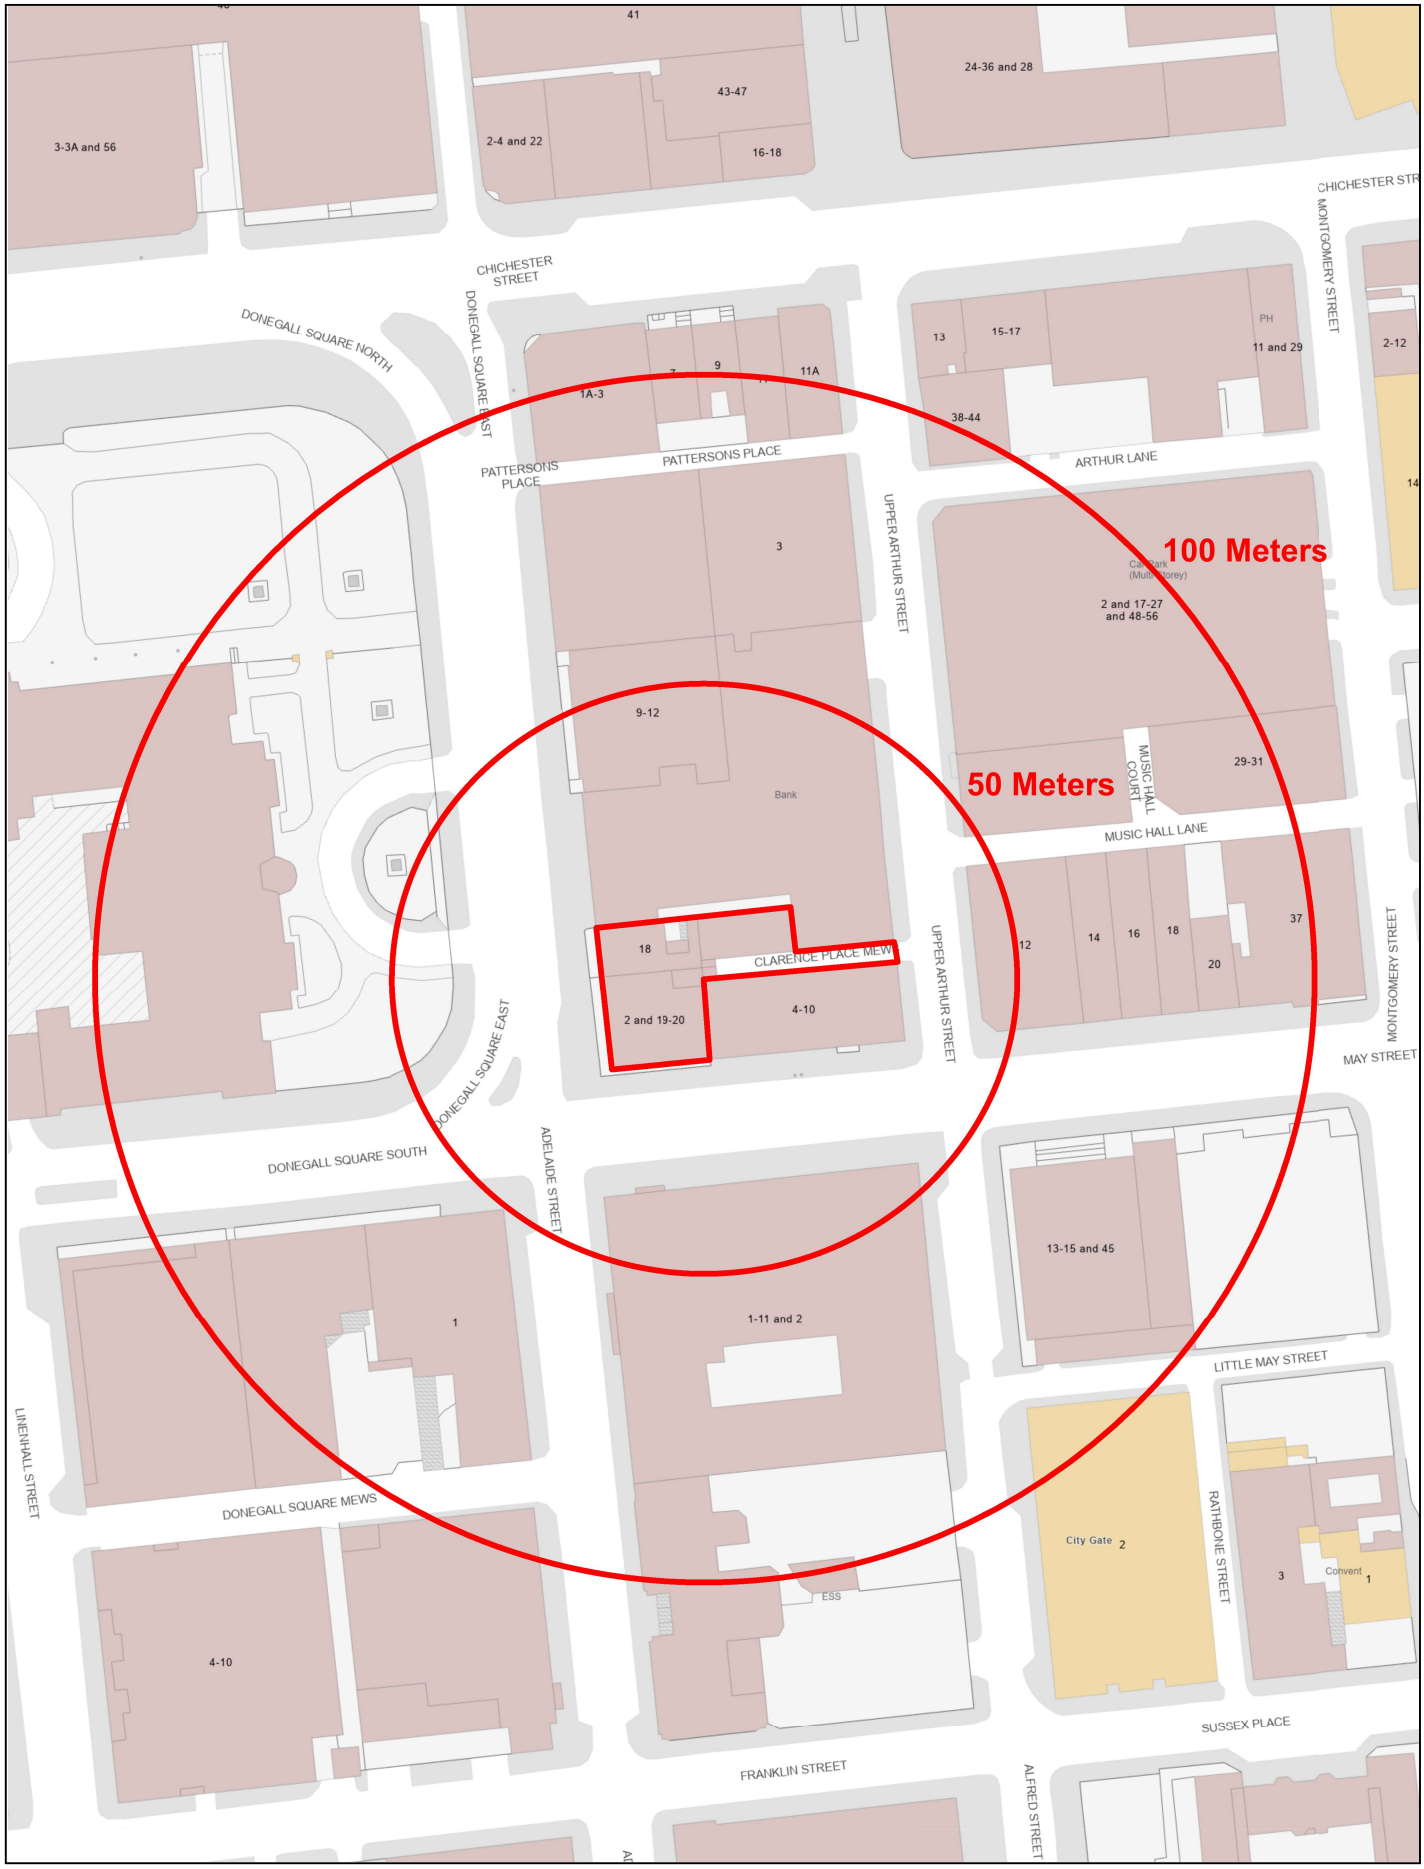

Drawn By: M Treacy Date: 26/02/2026	Margot 18 Donegall Square East	Scale: 1:1,250 @A4