Belfast City Council

Building Control Service

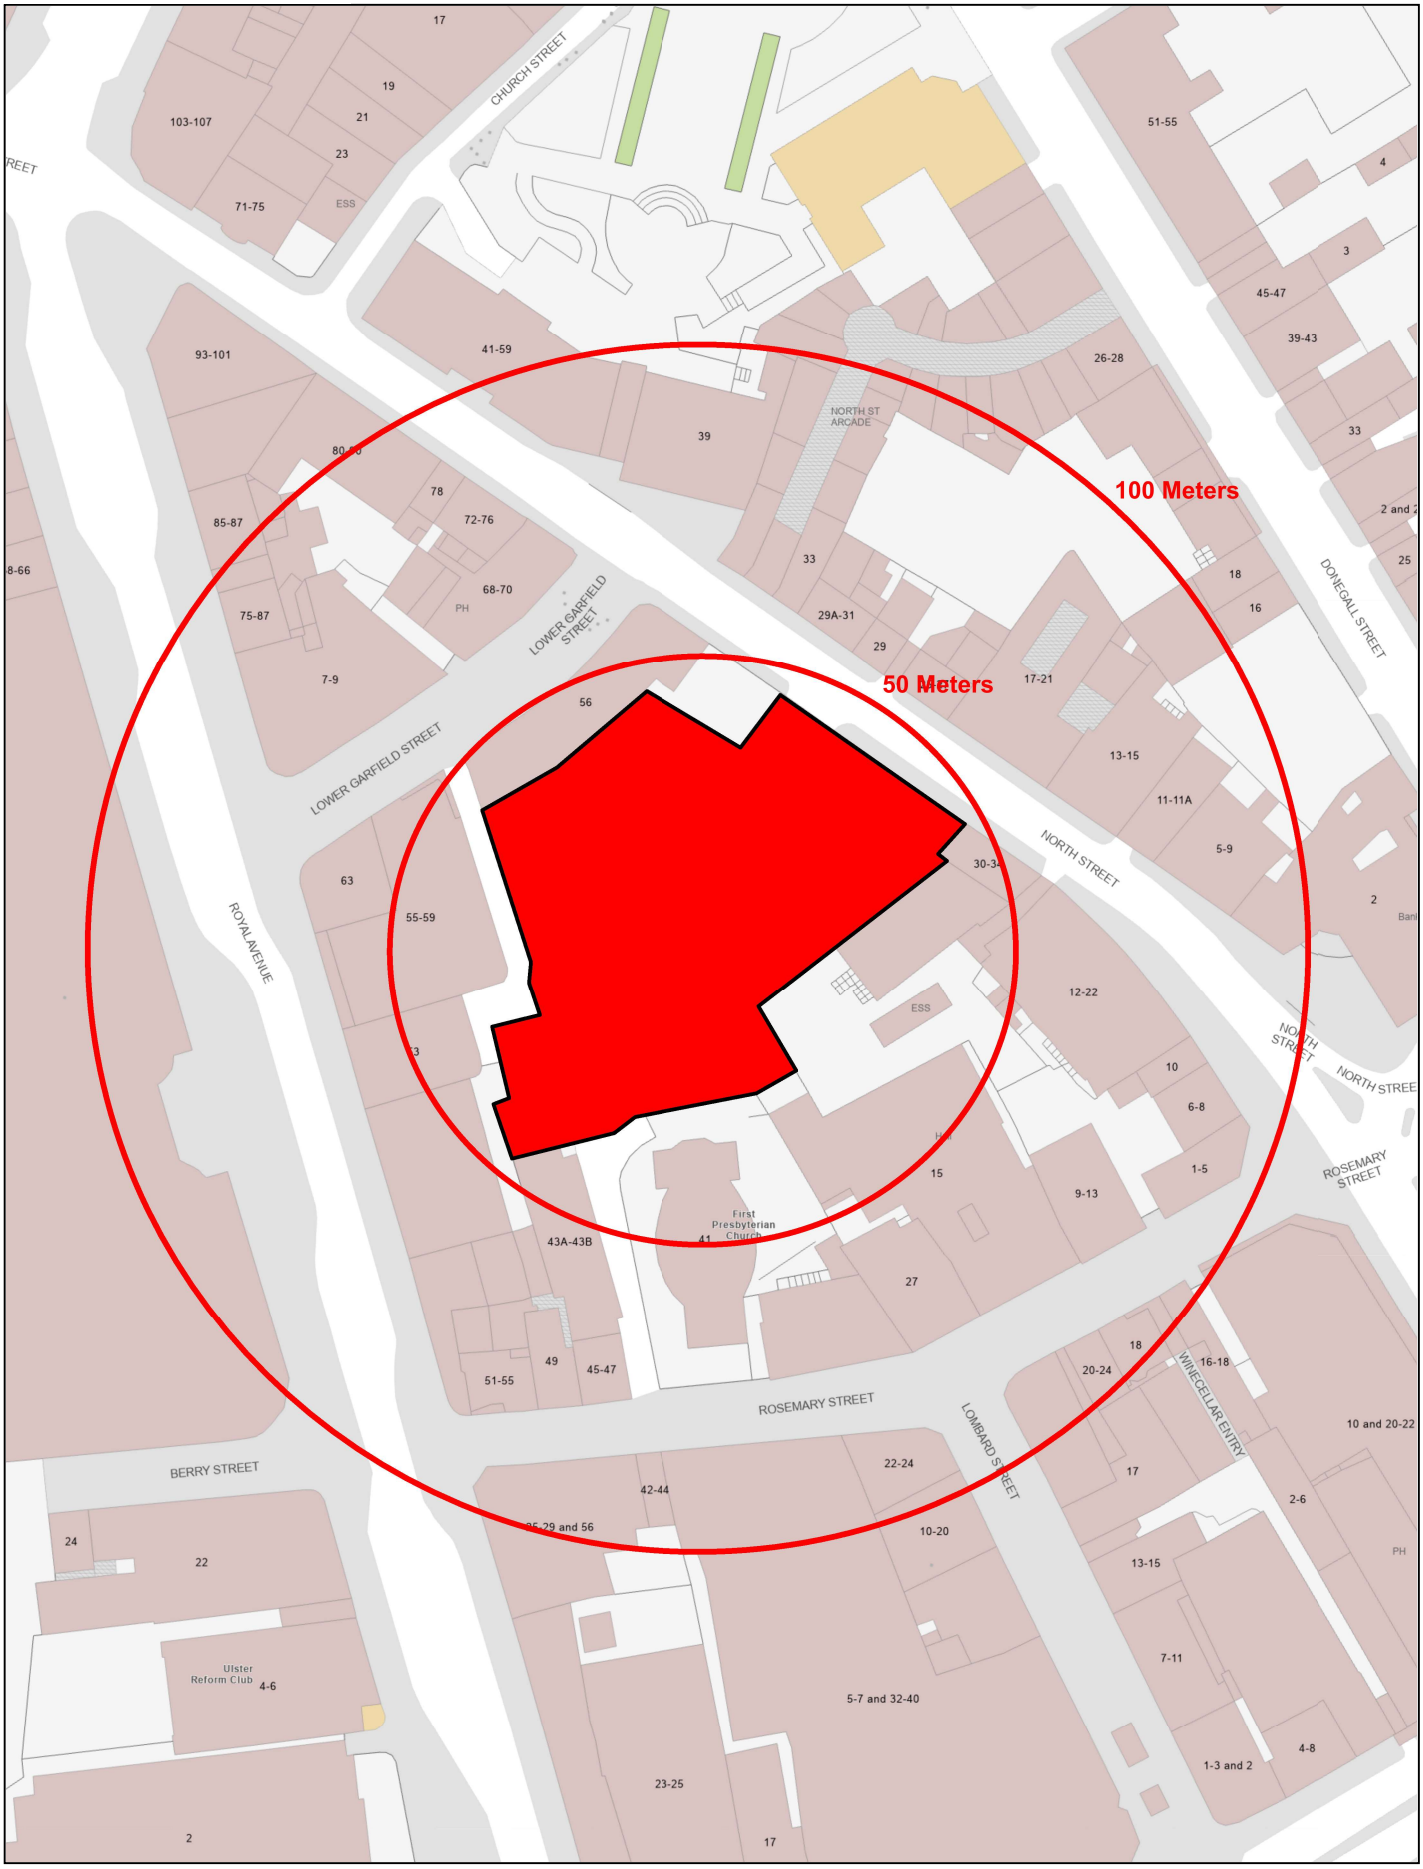

Drawn By: M Treacy Date: 05/06/2026	North Street Car Park Belfast Fleadh 2026	Scale: 1:1,250 @A4