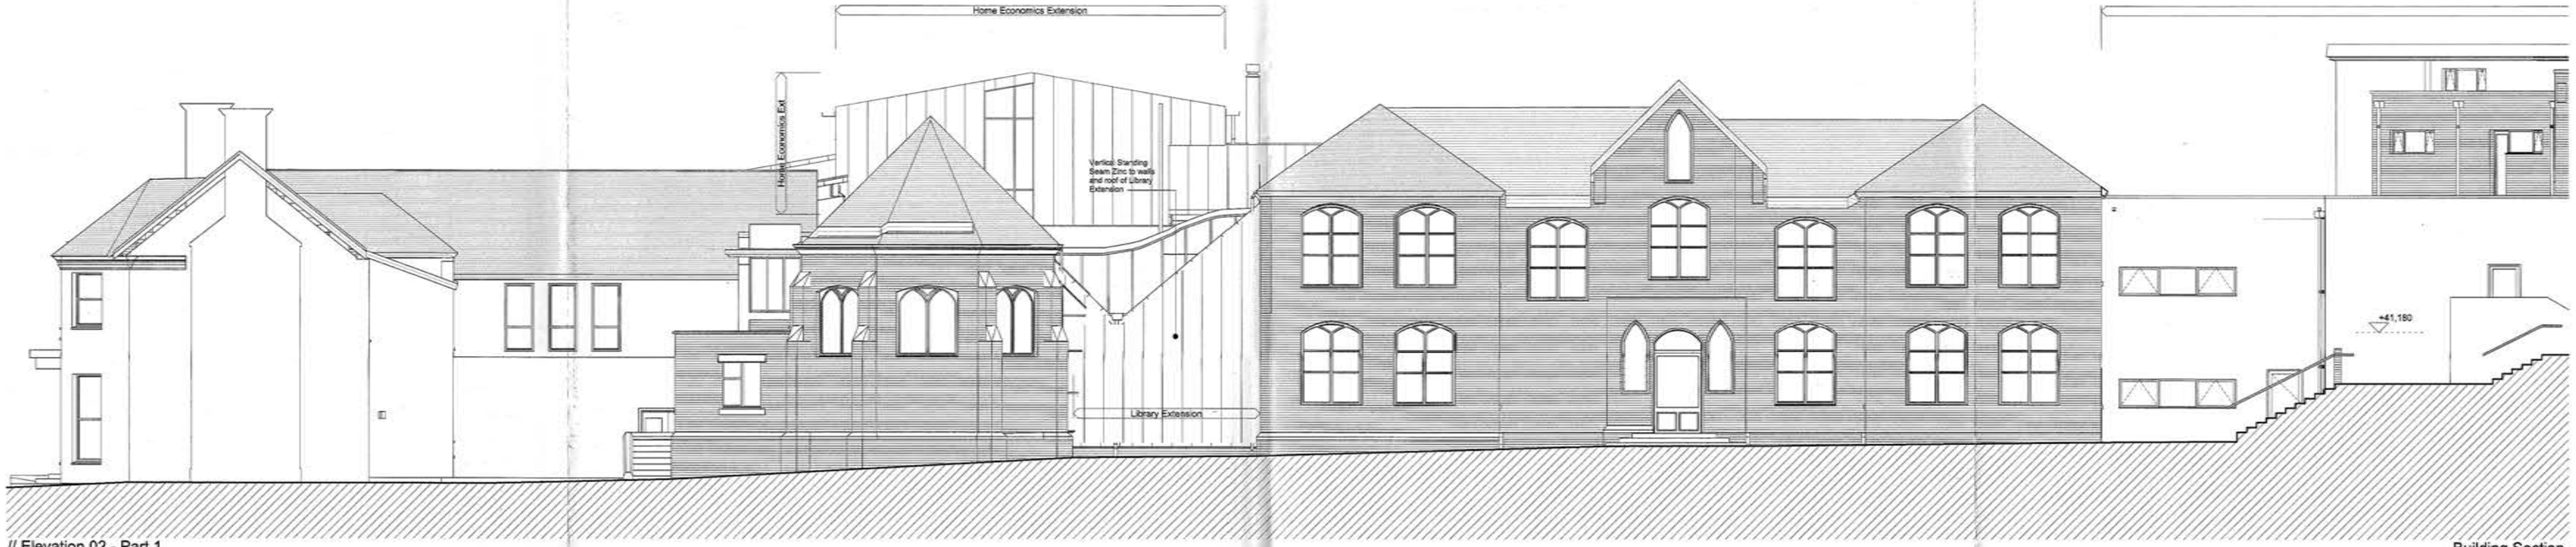

// Elevation 02 - Part 1

Building Section
Scale 1:100

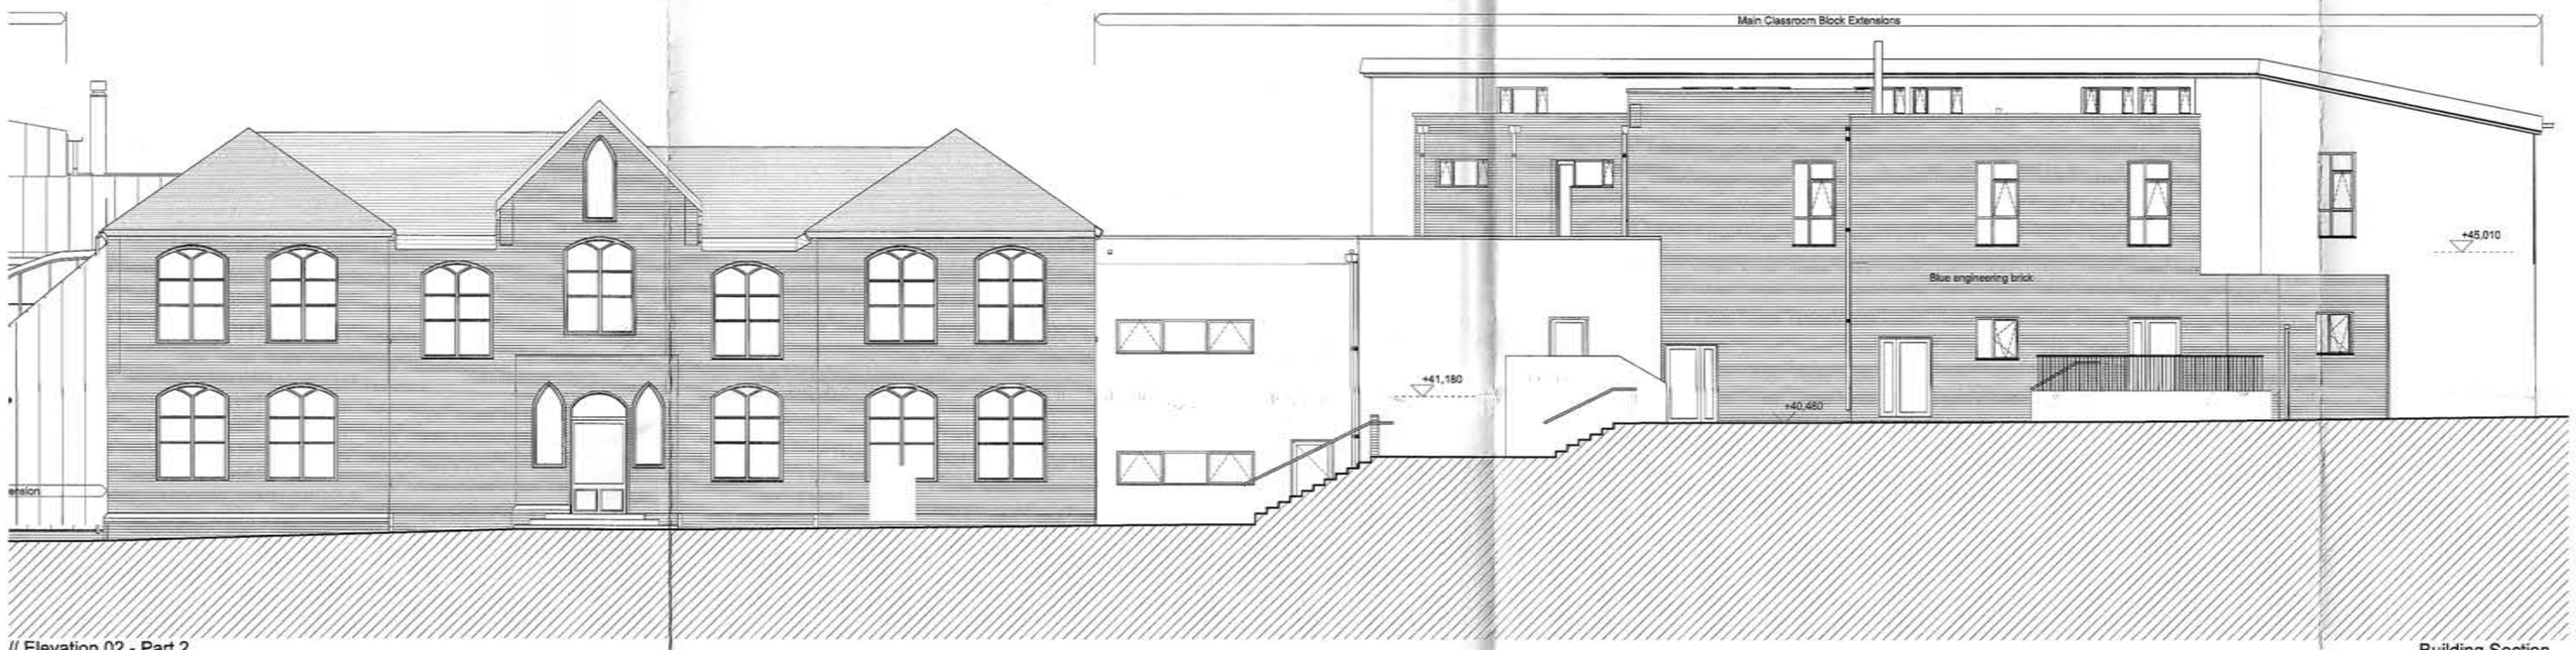

// Elevation 02 - Part 2

Building Section
Scale 1:100

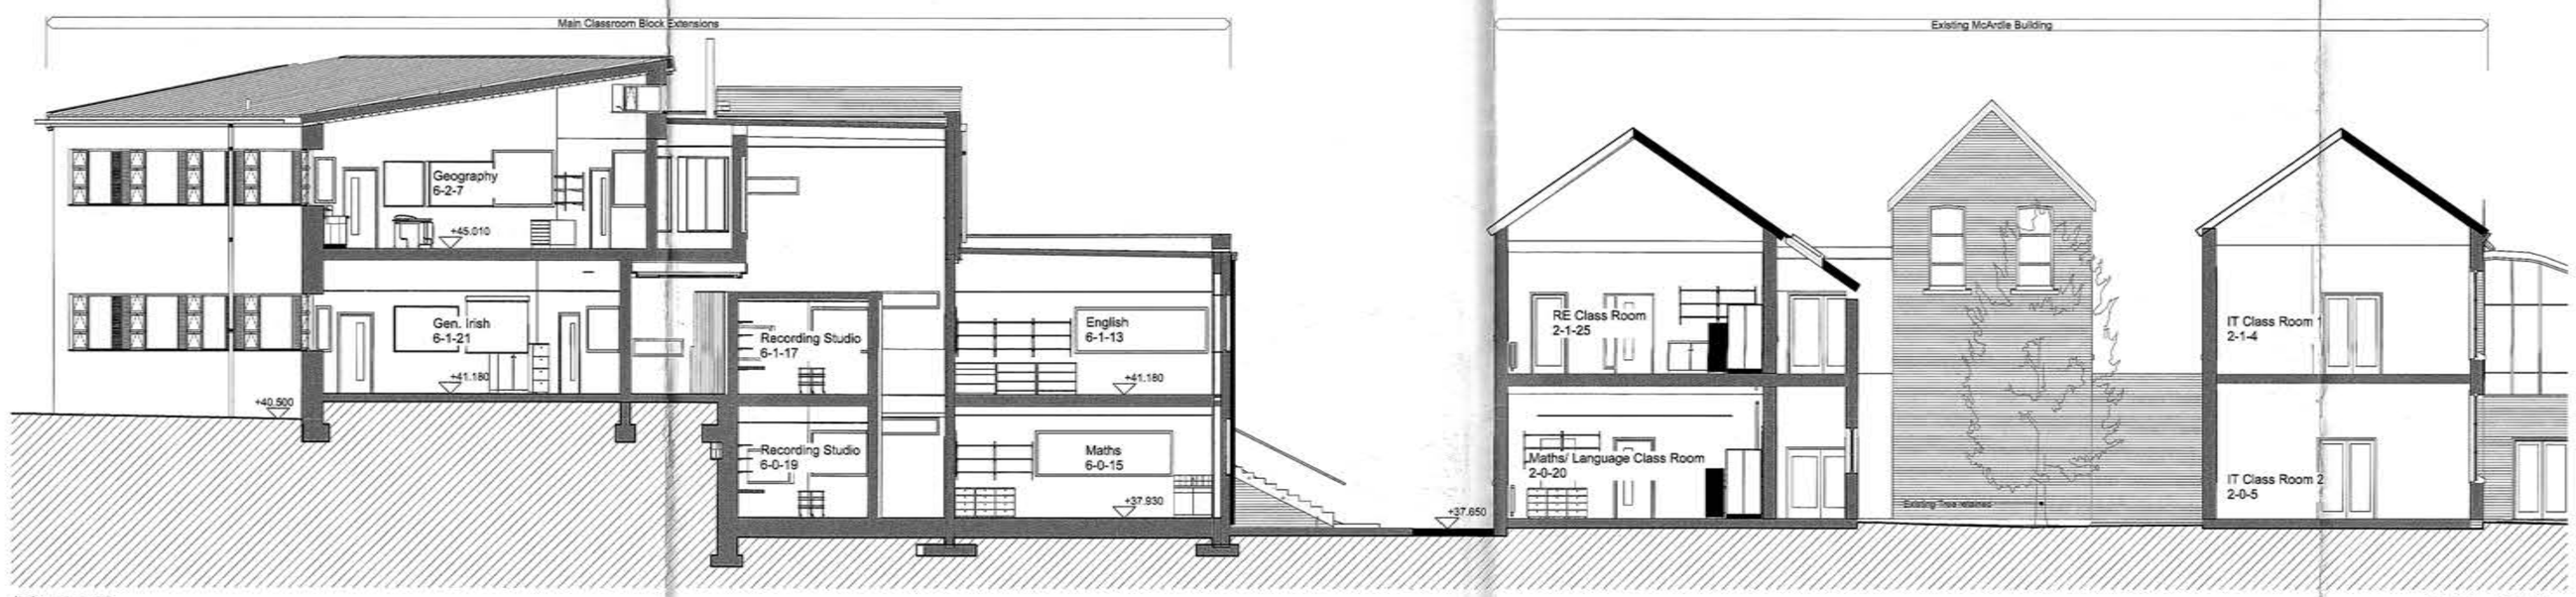

// Section 03

Building Section
Scale 1:100

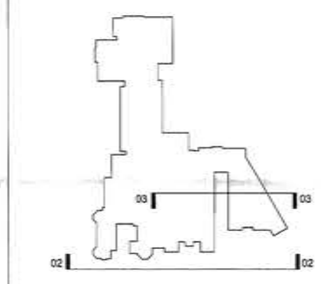

Drawing
Number 23A

DEPARTMENT OF THE ENVIRONMENT (NI)
AMENDED DRAWING

General Construction Notes
Unless otherwise noted at specific locations new works are to the following specification:
Finishes:
Roof of Aluminium Profiled Standing Seam at pitch of 10 degrees
Colour: Self Colour.
Walls in self coloured render. Colour: White.
Feature walls in Brick. Colour: Blue Grey
Windows in thermally broken aluminium. Colour: Blue - Grey.
Rainwater gutters and sizes in aluminium. Colour: Black
Localised flat roofing between pitched roof areas.
Windows aluminium and Low E Coating. Ventilation louvres where shown in Aluminium

All construction junctions to be designed to comply with current building regulations taking particular note of the need to design out thermal bridges at junctions and as a consequence comply with approved details.

Area Planning Office
RECEIVED
28 AUG 2014
File No. Belfast 2

11	Drawings Updated	09/06/14 GS
J	Notes Added	08/05/13 JC
I	Elevations Updated	11/04/13 JC
H	Elevations Amended	08/04/13 JC
G	Elevation Amended	24/09/12 JC
F	Practice name amended	Oct 10 GS
E	Minor Stage D	09/11/07 MD
D	Room Dims and Gable Door	28/03/07 MD
C	Stage D Amendments	05/03/07 MD
B	Stage D Amendments	27/02/2007 MD
A	General Amendments	Oct 05 MD
ref	amendments	date by

S1. For info only D1. For Costing D3. For Cont. Design AM. As Maintained
S2. Discussion only D2. For Tender D4. Manuf./Proc

doherty architects
6 lichfield street / belfast / n ireland / bt14 6be / t 028 9074 6366 / f 028 9035 1481

project Colaiste Feirste Extensions to 600 Pupil
Falls Road Belfast BT12 7PY
drawing Elevations Sheet 3
drawing no B624-DAL-00-ZZ-DP-A-0010-S2-11
drawn by JC date 24/09/12
Director MD Page Size : A1 scale 1:100

copyright ©
doherty architects ltd