APPENDIX 1

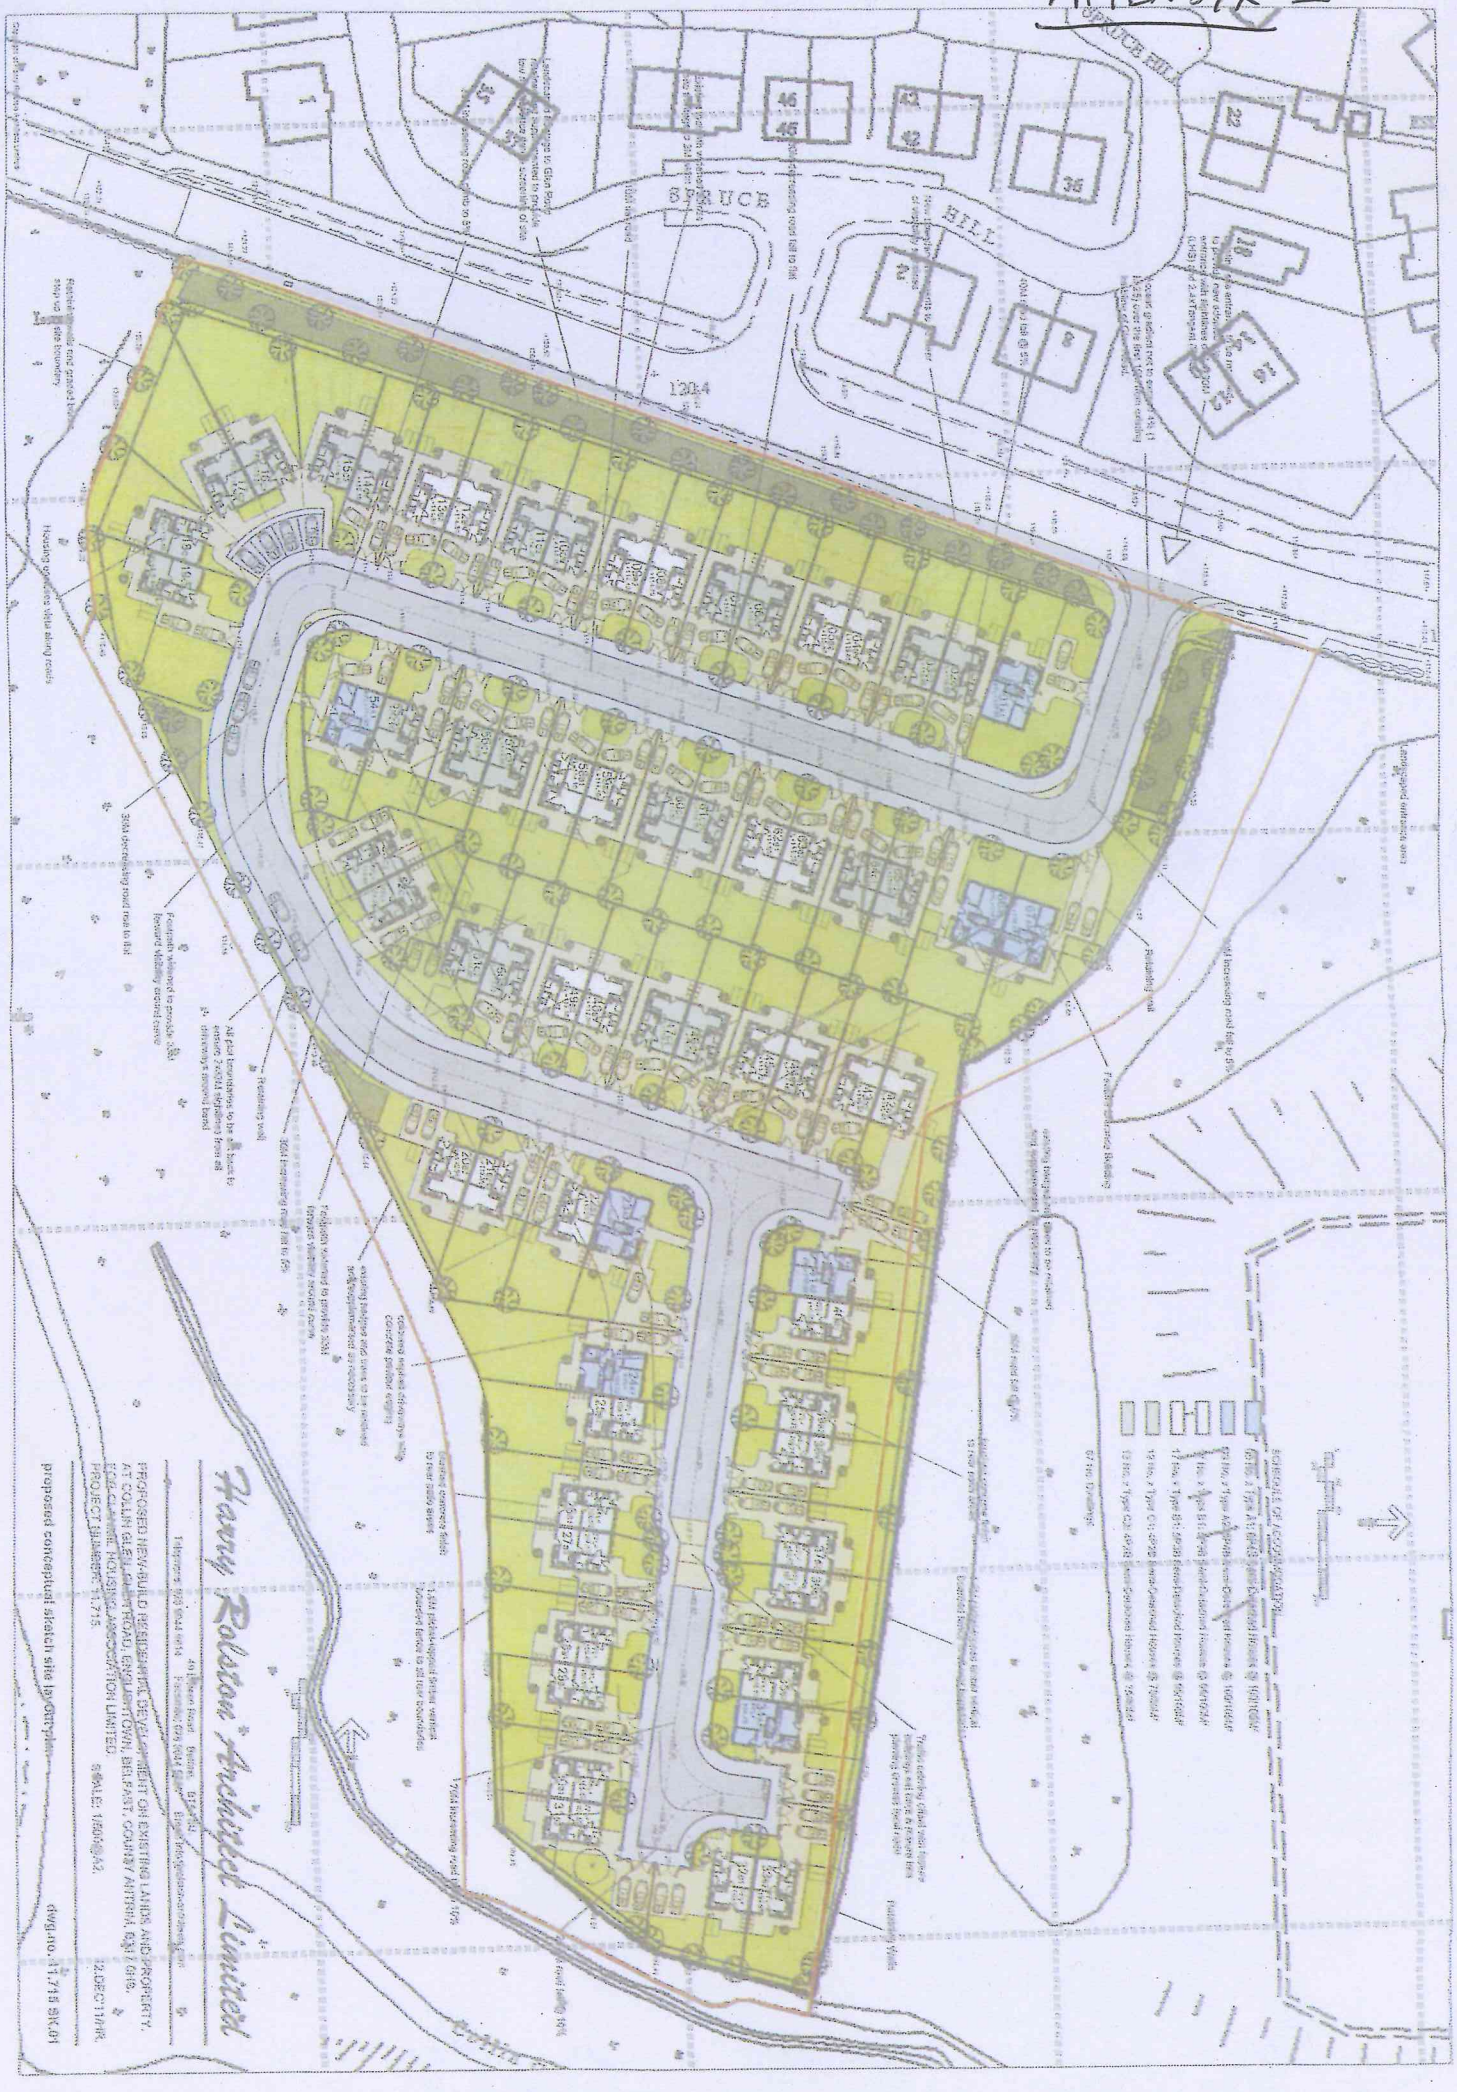
BRUCE HILL
BRUCE
HILL
1304
Harry Ralston Architects Limited
PROPOSED NEW-BUILD RESIDENTIAL DEVELOPMENT ON EXISTING LANDS AND PROPERTY AT COLLIN GLEN, LAGMORE ROAD, ENGLISHTOWN, BELFAST, COUNTY ANTRIM, BT17 0HS.
PROJECT NUMBER: 11.715
SCALE: 1:500@A2.
12.DEC.11/HR.
proposed conceptual sketch site layout plan
dwg.no. 11.715 SK.01