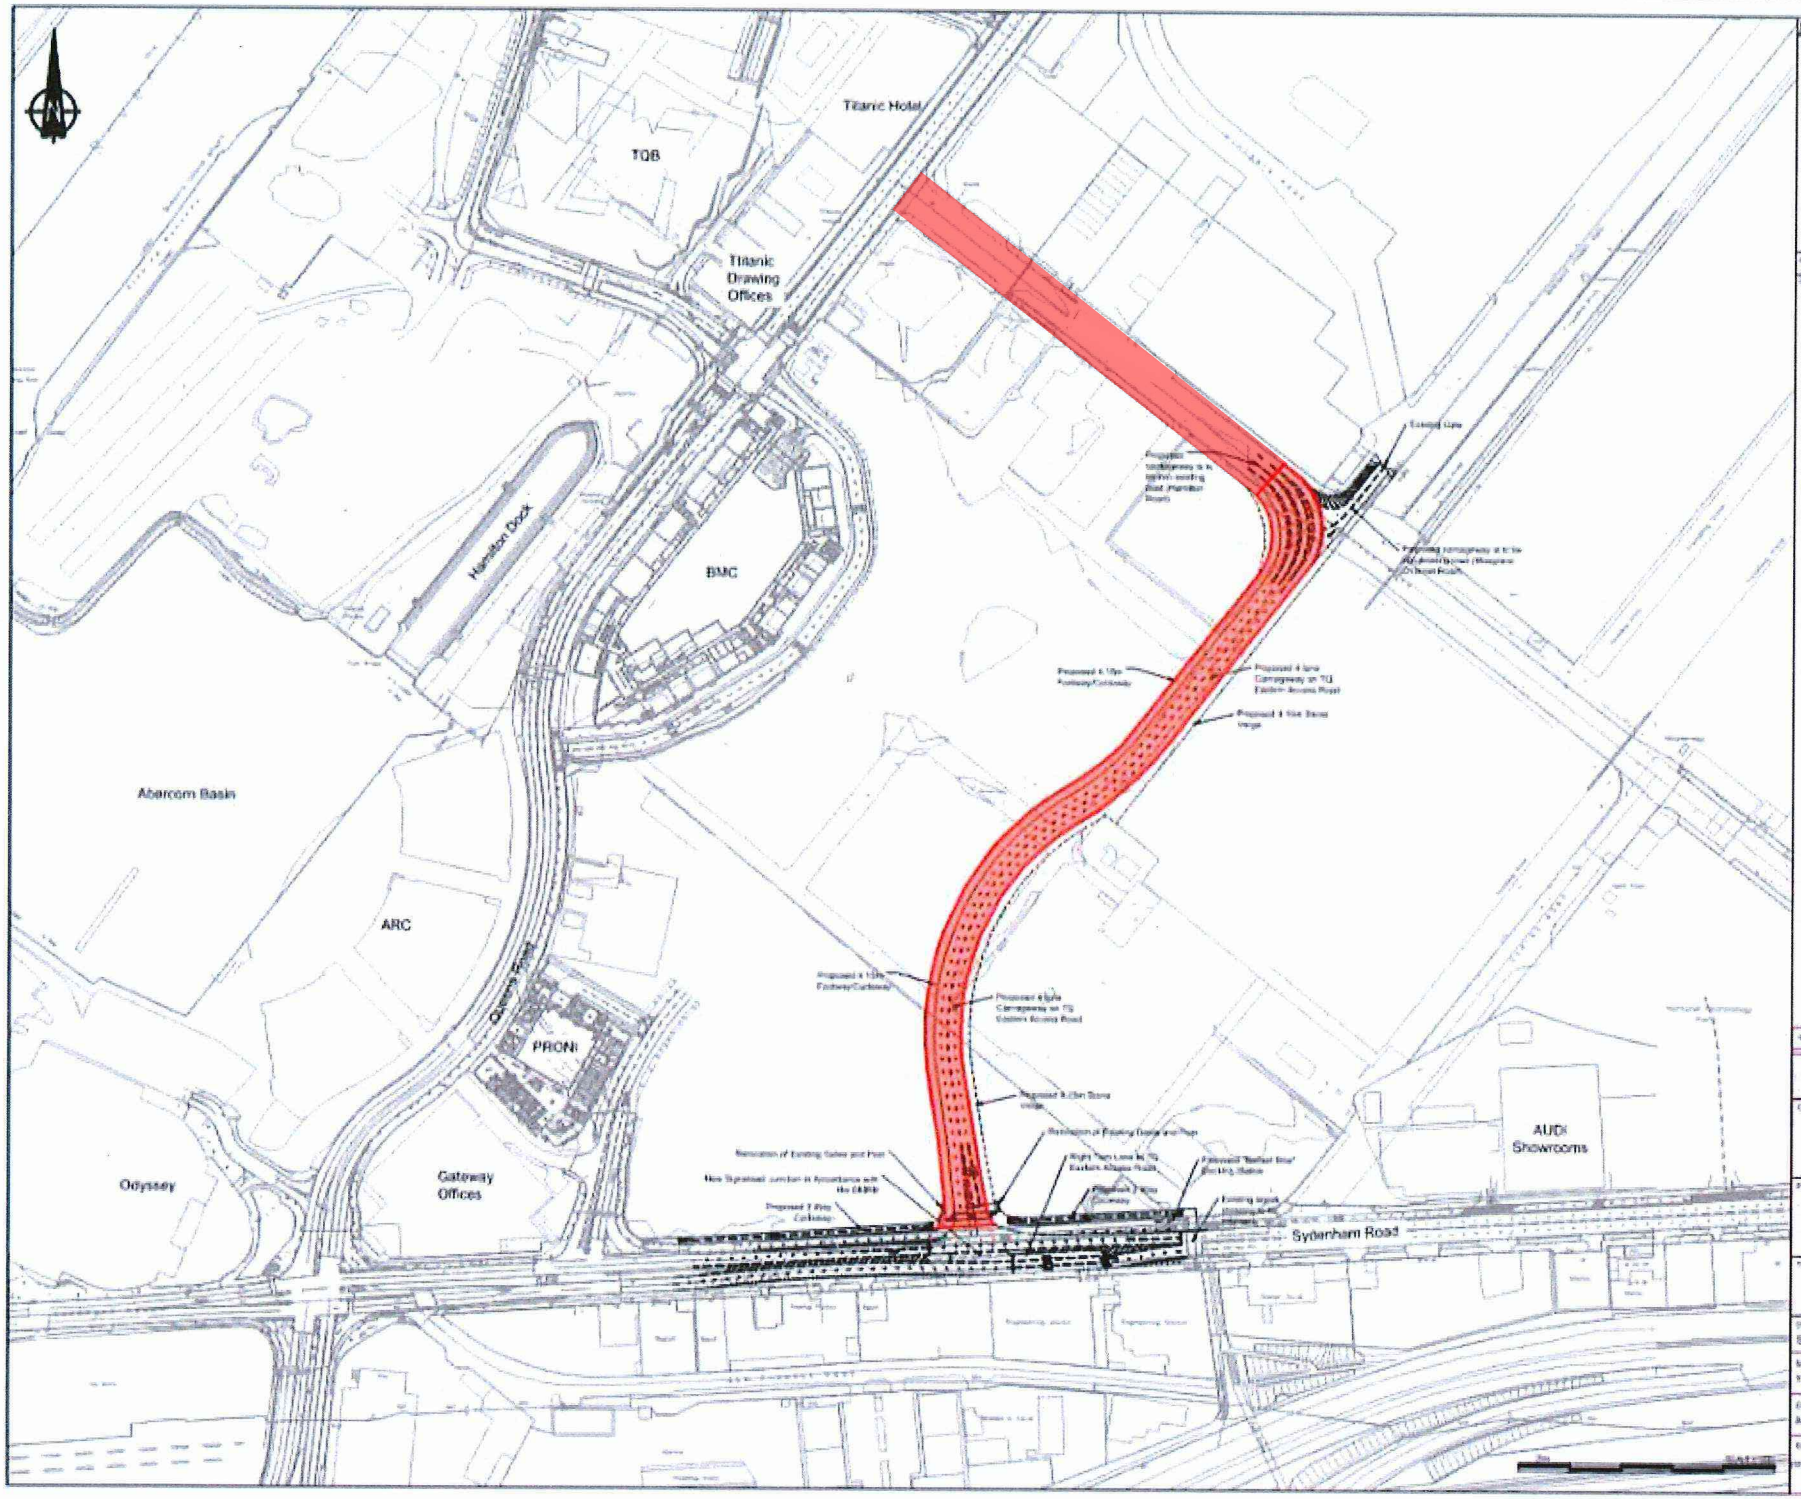

NOTES

1 Working Dimensions
The contractor shall verify dimensions against such other drawings or site conditions as pertain to the part of the work.

2 Floating Services
Any information concerning the location of existing services indicated on this drawing is intended for general guidance only. Whilst to the reasonable of the contractor's determination and belief, the location, size and full alignment of all utilities, pipes, etc. shall not be proved and must be proved before any commences.

3 Issue of Drawings
Hard copies (full size) will form a controlled issue of this drawing. All other formats (dwg, dxf etc.) are deemed to be uncontrolled issue and any work carried out based on these is at the recipients own risk. AFS will not accept any responsibility for any errors arising from the use of these files other than those issued by Autodesk Inventor drawings. Any dimensional inconsistencies, or clarifications required with the recipient's software, are any errors or omissions found then are not to be acted upon and the recipient should immediately notify AFS of the same.

4 [illegible]

5 All works shall comply with the manual of contract documents for highway works

No	Details	Drawn	Ch	Ap	Date

Client

Project

Title
Proposed Overall Layout

Drawing Status	Suitability	Project Ref No.
S2	Planning	BH662

Scale
1:1250

Original Size	Date	Date	Date	Date
A1	Feb 10 2021			

Drawing Number — Rev P1.0

Drawing Number | Project No. | Originator | Zone/Level | Type | Role | Number